NORTH ELEVATION

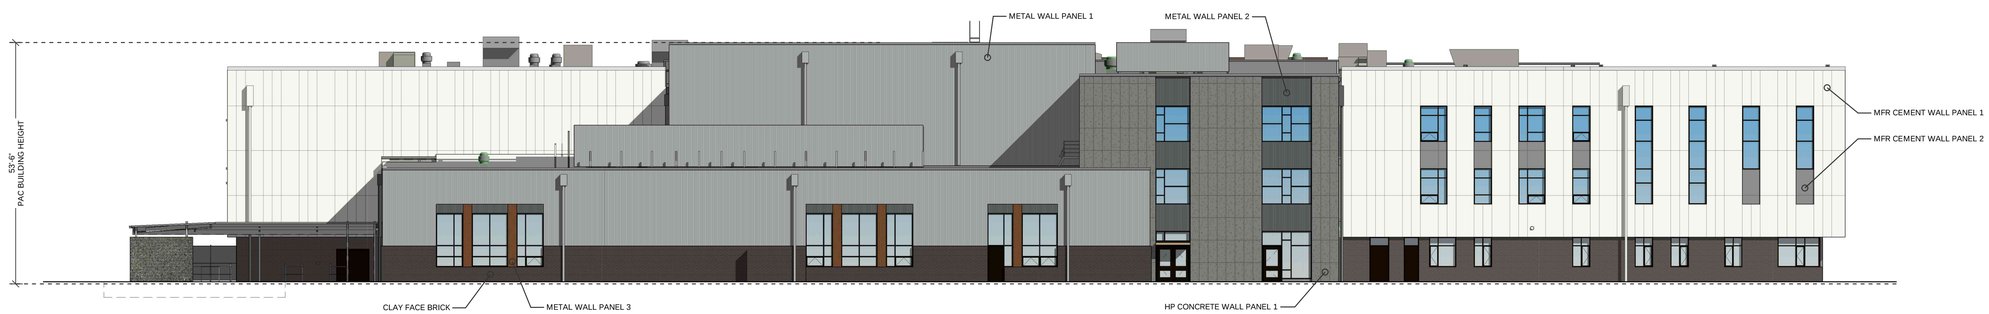

EAST ELEVATION

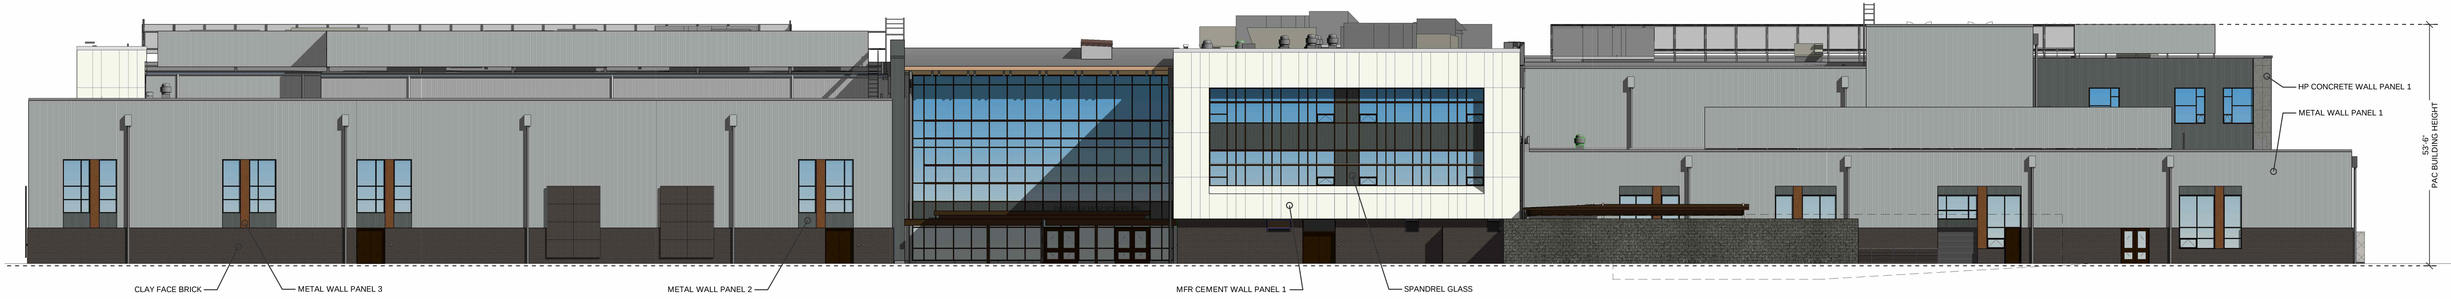

SOUTH ELEVATION

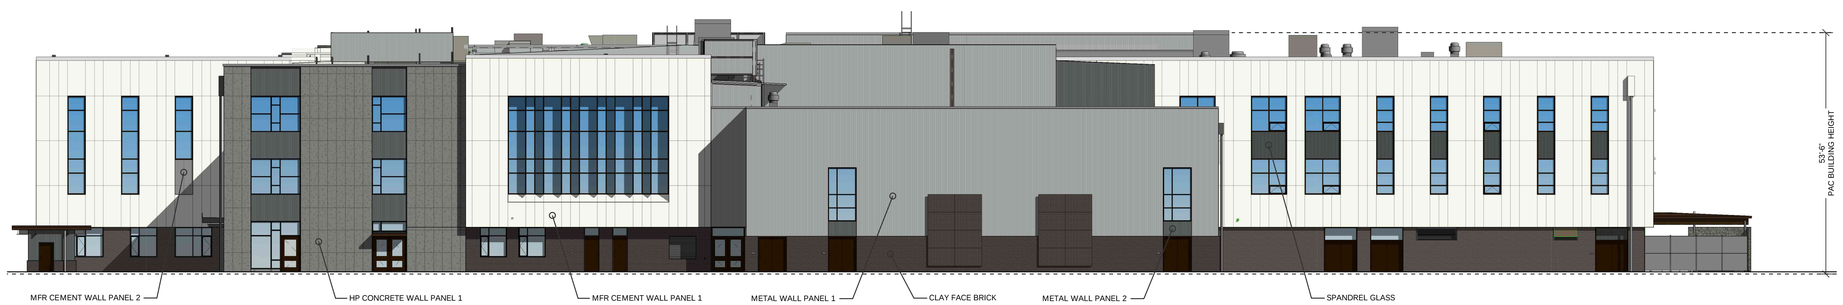

WEST ELEVATION

EXTERIOR ELEVATION REVIEW / MARCH 16, 2020
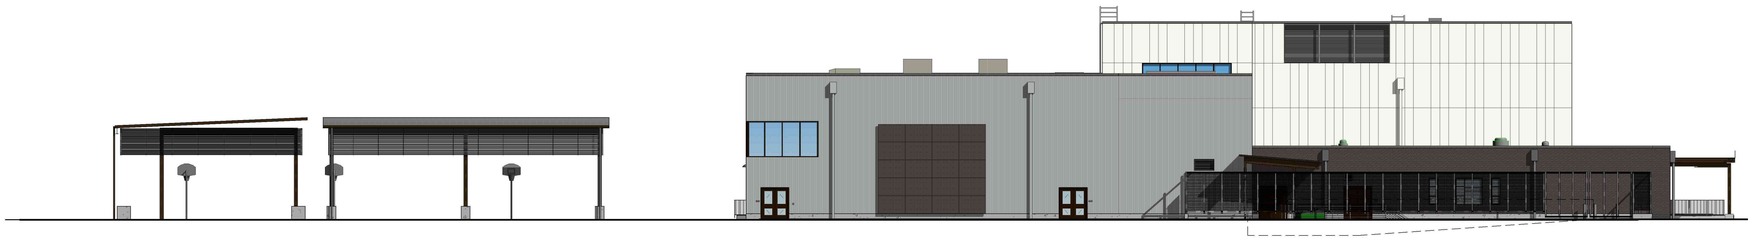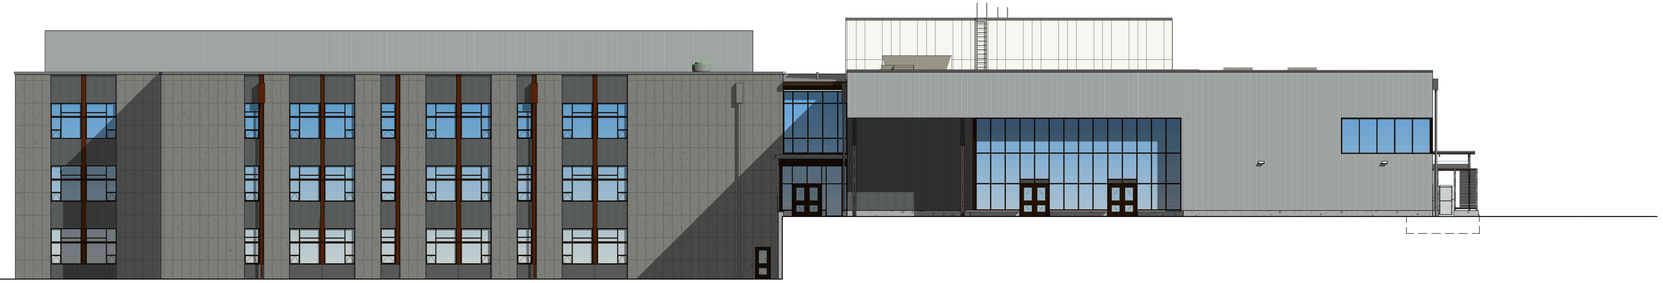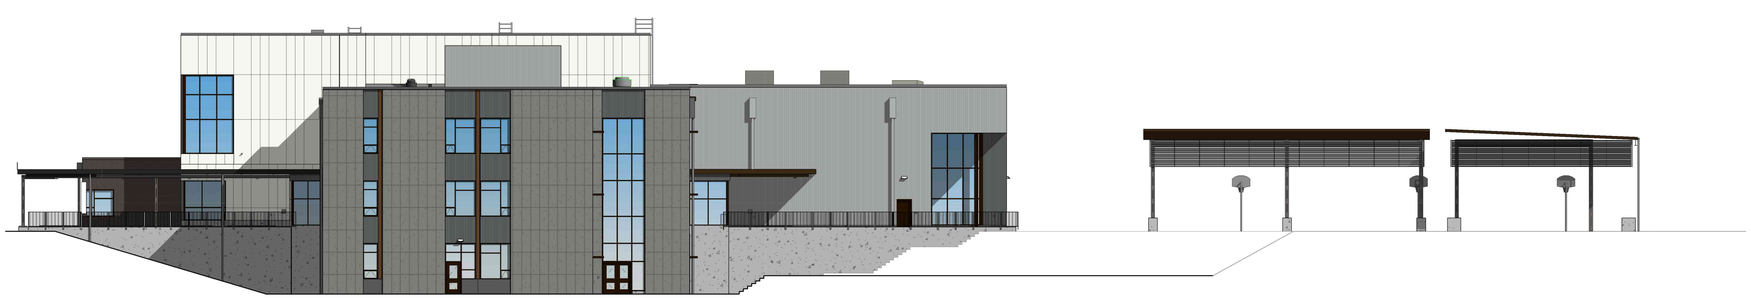
bassetti architects