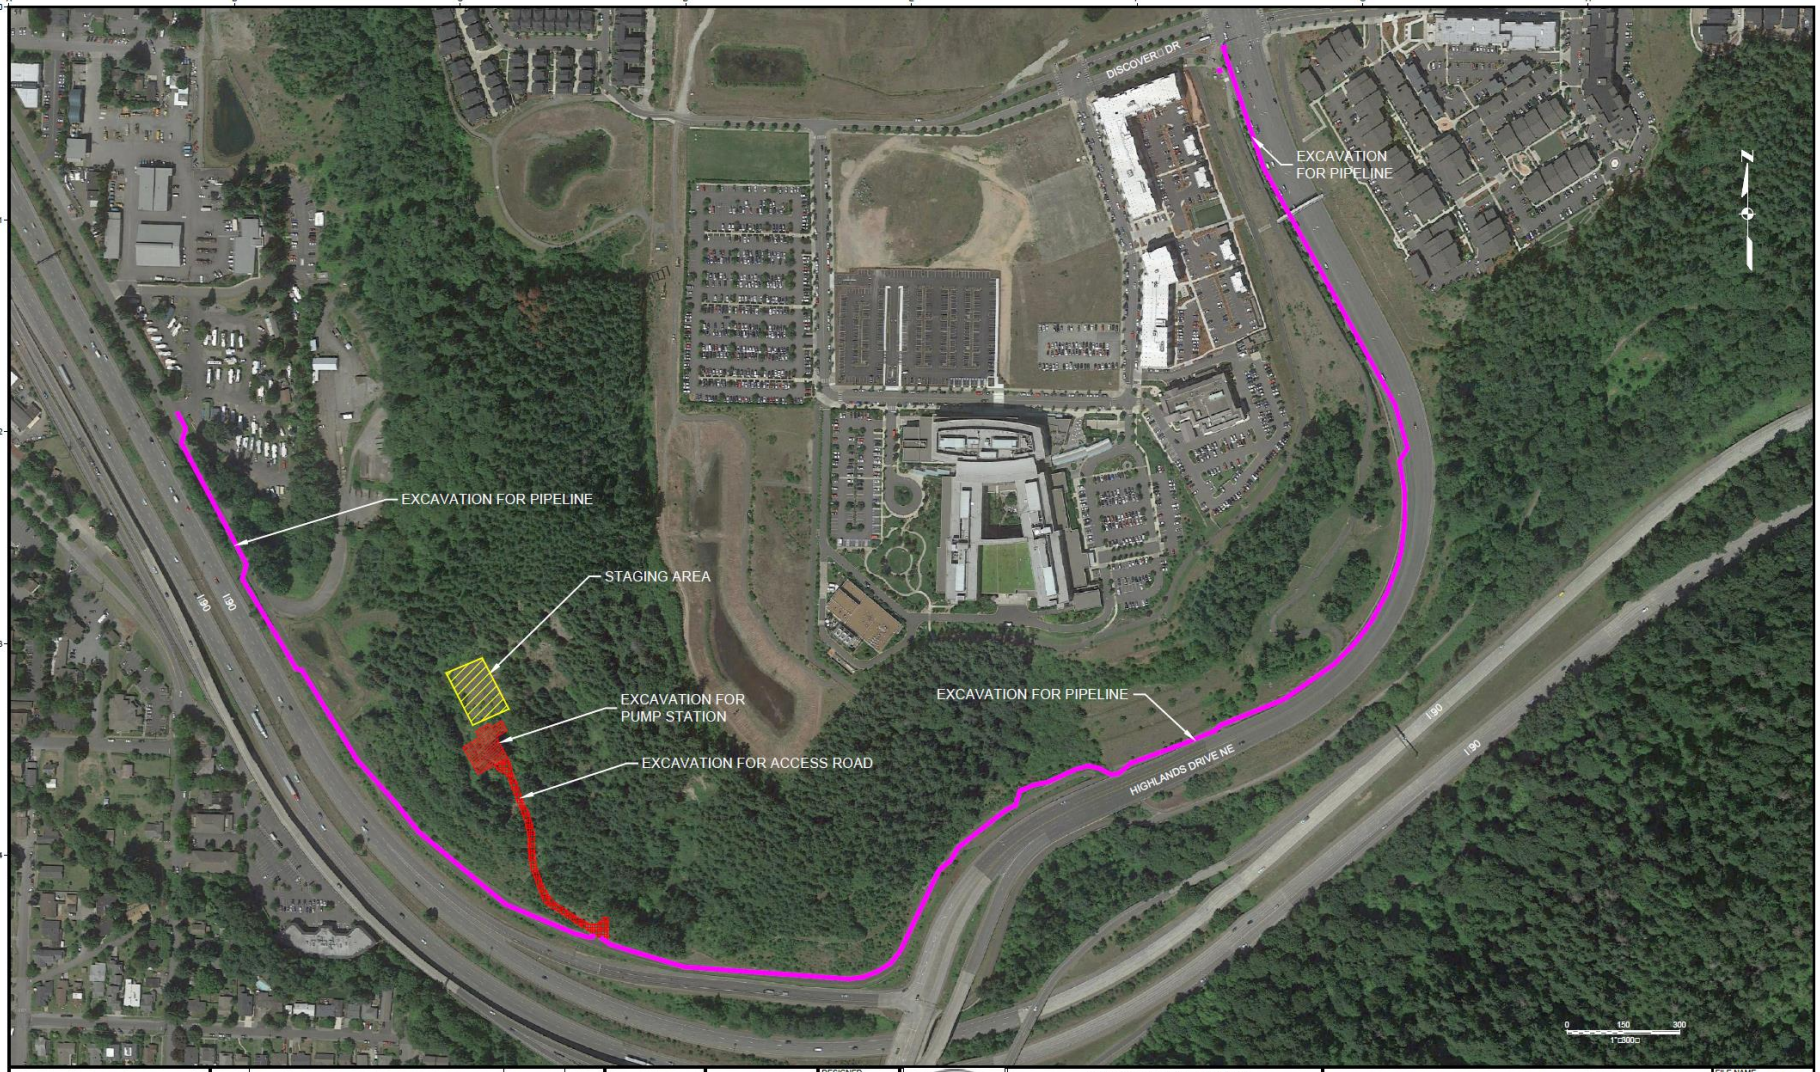

USE OF DOCUMENTS

THIS DOCUMENT INCLUDING THE INCORPORATED DESIGNS IS AN INSTRUMENT OF SERVICE FOR THIS PROJECT AND SHALL NOT BE USED FOR AND OTHER PROJECT WITHOUT THE WRITTEN AUTHORIZATION OF DENNEDY JENS CONSULTANTS.

NO.	REVISION	DATE	BY

SCALES

0 1"

0 25mm

IF THIS BAR IS NOT DIMENSION SHOWN, ADJUST SCALES ACCORDINGLY.

DESIGNED

DRAWN

CHECKED

CITY OF ISSAQUAH

ISSAQUAH, WASHINGTON

SOUTH SPAR BOOSTER PUMP STATION AND ZONE 297 RESERVOIR

Denned Jen s Consultants

SEATTLE, WASHINGTON

Project Site and Key Project Elements

FILE NAME: PERMIT VICINIT MAP.DWG

JOB NO.: 1397005.00

DATE: JUL 2016

Figure 1

P:\CAD\2013\1397005 Cit ii Cit ii o Issaquah\Permit Vicinit Map.dwg DANPHIPPS 11/2/2016 10:51 AM