ROOF PLAN

1/4" = 1'-0"

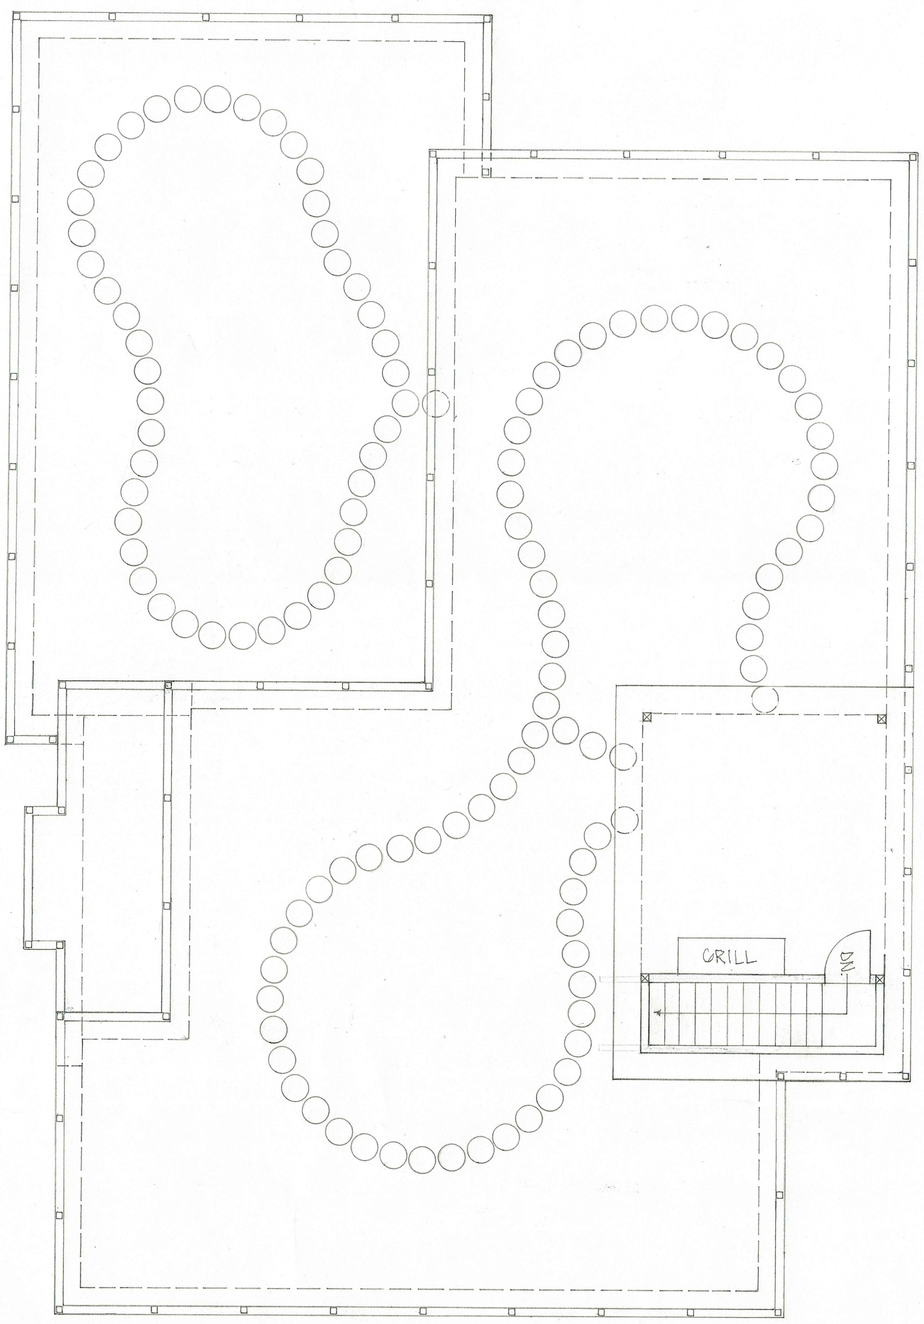

Sheet 4 of

Date: 10-20-20
Designed: DWH
Drawn: DWH

Proposed Single Family Residence
David Brown
XXX 6th Avenue SE
Issaquah, WA 98027
(425) 283-6842

Denbe Design, Inc.
Drafting & Design
28225 - 120th St. S.E., Monroe, WA 98272
Phone: (360) 793-3929 dwheide@comcast.net

REVISIONS

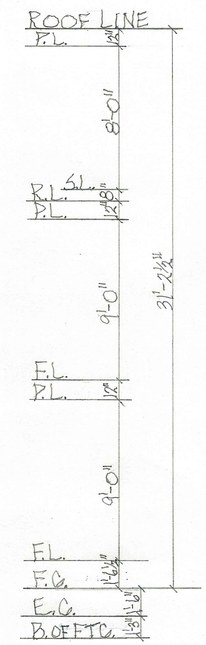

EAST ELEVATION 1/4" = 1'-0"

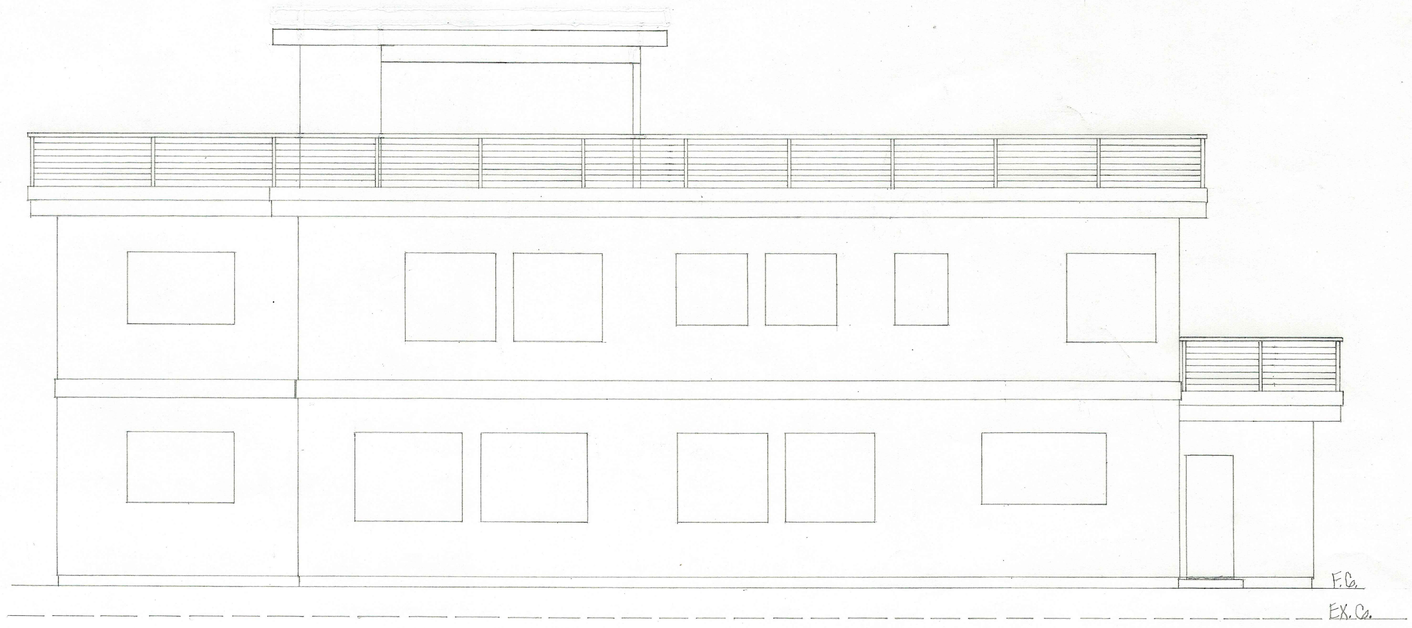

WEST ELEVATION 1/4" = 1'-0"

REVISIONS

Denbe Design, Inc.
Drafting & Design
22225 - 120th St. S.E., Monroe, WA 98272
Phone: (360) 793-3929 dwheide@comcast.net

Proposed Single Family Residence
David Brown
XXX 6th Avenue SE
Issaquah, WA 98027
(425) 283-6842

Date: 10-20-20
Designed: DWH
Drawn: DWH

Sheet 5 of

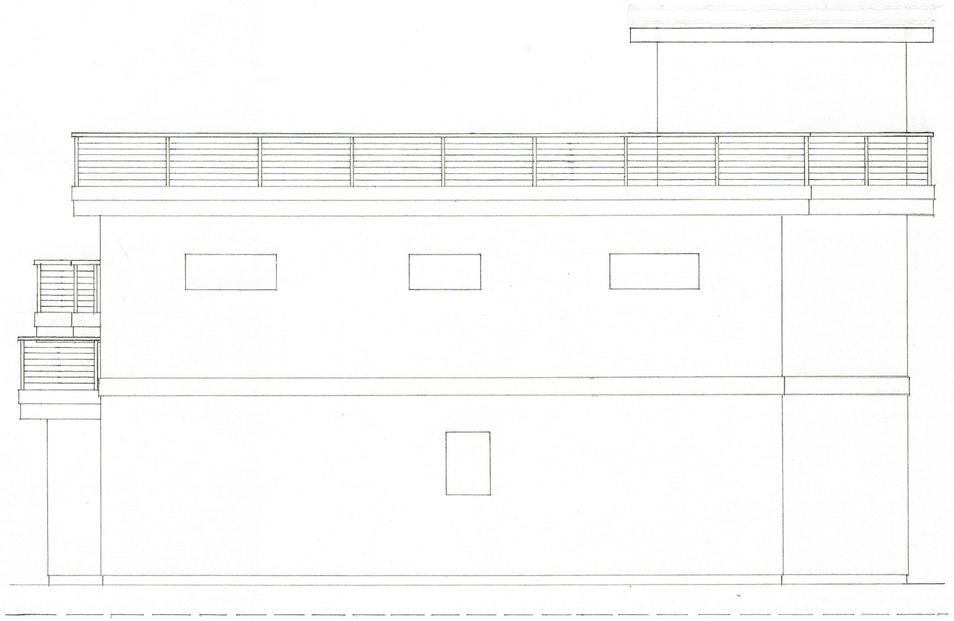

NORTH ELEVATION 1/4"=1'-0"

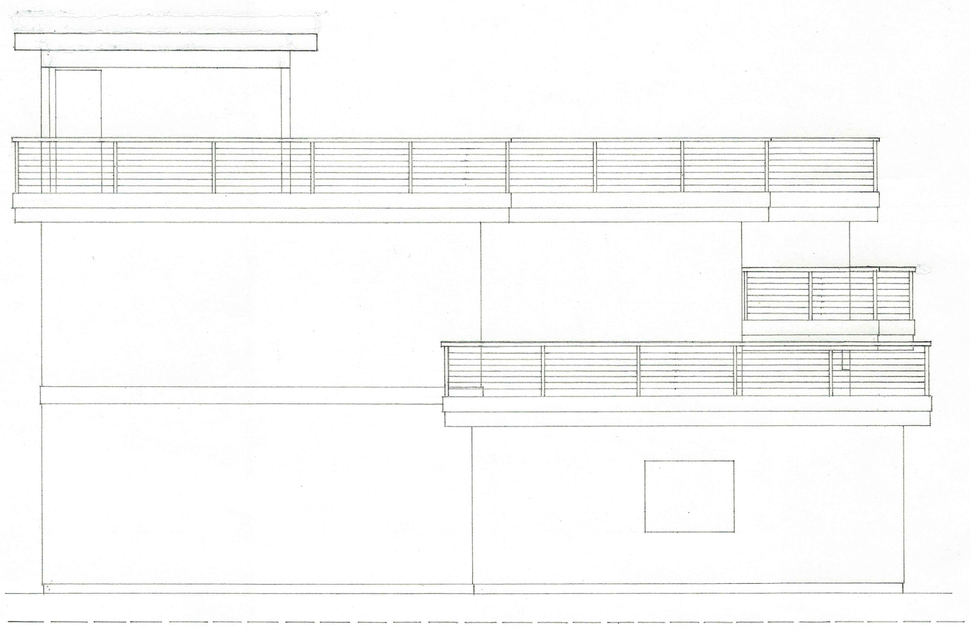

SOUTH ELEVATION 1/4"=1'-0"

REVISIONS

Denbe Design, Inc.
Drafting & Design
28225 - 120th St. S.E., Monroe, WA 98272
Phone: (360) 793-3929 dwheide@comcast.net

Proposed Single Family Residence
David Brown
XXX 6th Avenue SE
Issaquah, WA 98027
(425) 283-6842

Date: 10-20-20
Designed: DWH
Drawn: DWH

Sheet 6 of