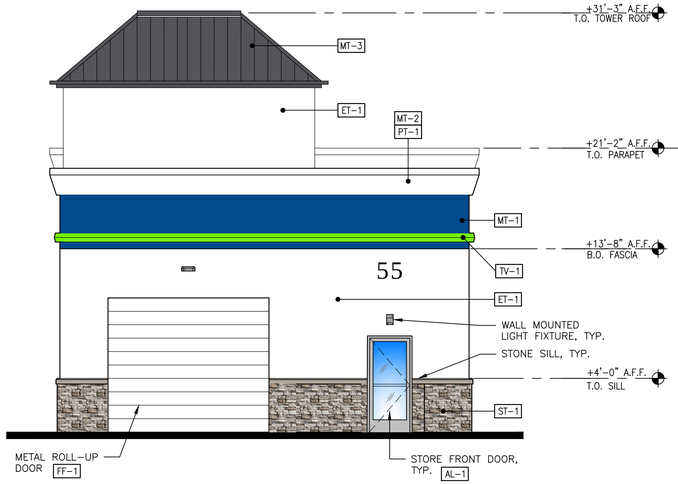

01 SOUTH ELEVATION
SCALE: 3/16"=1'-0"

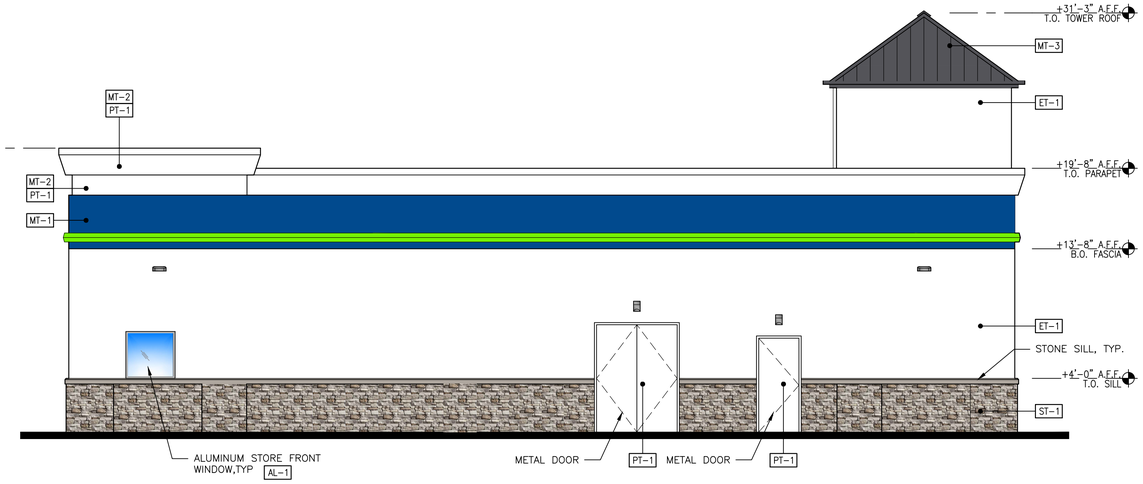

02 EAST ELEVATION
SCALE: 3/16"=1'-0"

MATERIAL & COLOR LEGEND

ST-1	STONE VENEER MFR: ELDORADO STONE STYLE: CLIFFSTONE COLOR: WHITE BARK
ET-1	CONCRETE WALLS WITH EXTRUTECH PVC PANELS LEFT IN PLACE COLOR: GLOSS WHITE
PT-1	EXTERIOR PAINT MFR: SHERWIN WILLIAMS COLOR: SW7006 EXTRA WHITE
MT-1	METAL FASCIA MFR: ALPOLIC, OR EQUAL COLOR: BLUE
MT-2	METAL FASCIA MFR: ALPOLIC, OR EQUAL COLOR: WHITE TO MATCH PT-1
MT-3	METAL ROOFING MFR: AEP SPAN, DESIGN SPAN hp COLOR: SLATE GRAY
TV-1	HORIZONTAL ILLUMINATED CHANNEL TRIM COLOR: GREEN AKZO 44325 WITH BRILLIANT GREEN TRANSLUCENT VINYL
FF-1	STEEL ROLL-UP DOOR COLOR: FACTORY FINISH WHITE FRAME COLOR PT-1
AL-1	CLEAR ANODIZED STOREFRONT DOOR AND WINDOWS

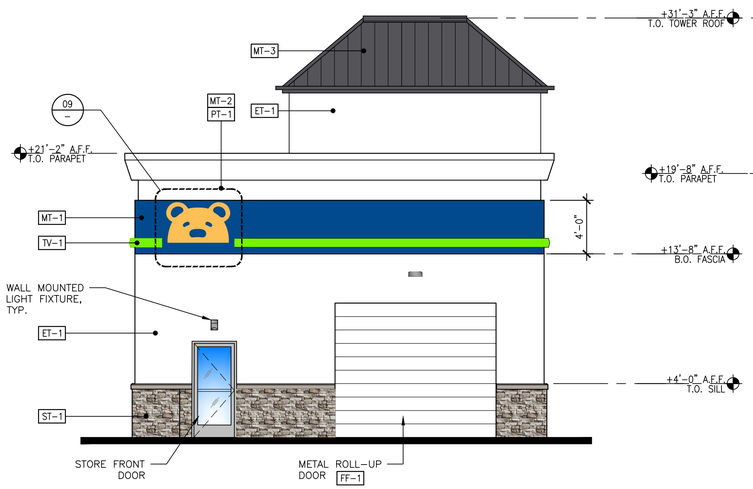

03 NORTH ELEVATION
SCALE: 3/16"=1'-0"

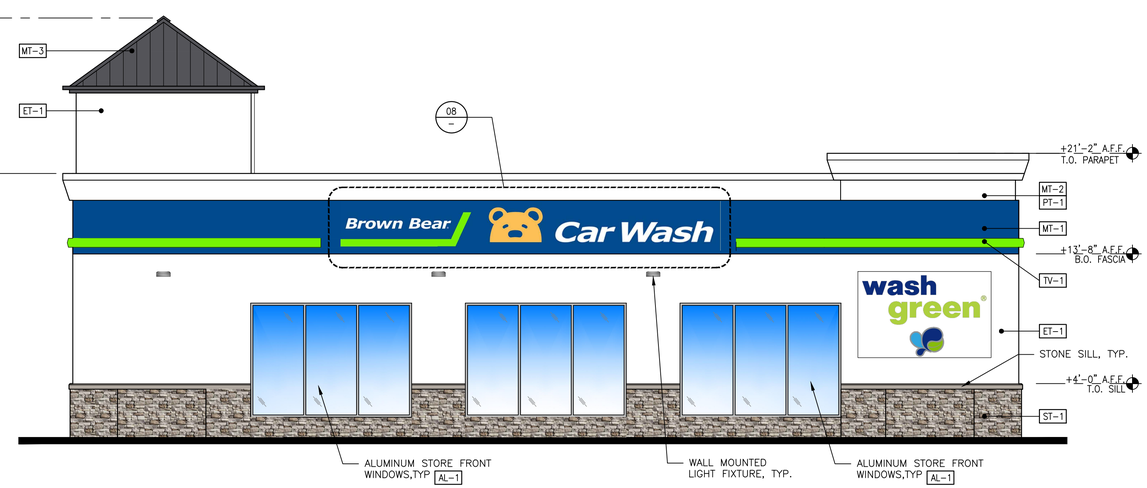

04 WEST ELEVATION
SCALE: 3/16"=1'-0"

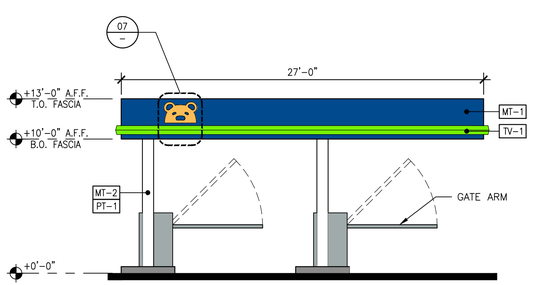

05 CANOPY NORTH EAST ELEVATION
SCALE: 3/16"=1'-0"
SOUTHWEST ELEVATION SIMILAR (NO LOGO)

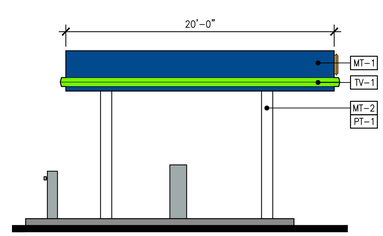

06 CANOPY SOUTHEAST ELEVATION
SCALE: 3/16"=1'-0"
NORTHWEST ELEVATION SIMILAR

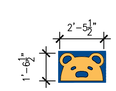

07 CANOPY SIGN
SCALE: 1/4"=1'-0" 3.8 S.F., QUANTITY: 1

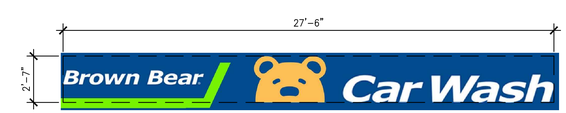

08 CARWASH PRIMARY SIGN
SCALE: 1/4"=1'-0" 71 S.F., QUANTITY: 1

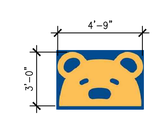

09 CARWASH SECONDARY SIGN
SCALE: 1/4"=1'-0" 6.9 S.F., QUANTITY: 1

AUTO SENTRY CANOPY

No.	Date	By	Ckd.	Appr.	Revision

Title: CARWASH & AUTO SENTRY ELEVATIONS
BROWN BEAR CAR WASH
55 NW GILMAN BLVD.
ISSAQUAH, WA

For: CAR WASH ENTERPRISES, INC.
3977 LEARY WAY NW
SEATTLE, WASHINGTON 98107

Scale: Horizontal AS NOTED Vertical –

Designed — Drawn — Checked — Approved SK Date 05/21/20

Barghausen Consulting Engineers, Inc.
18215 72nd Avenue South
Kent, WA 98032
425.251.6222
barghausen.com

Job Number 20693
Sheet CWA2.1 of

\\172.16.2.60\Projects\20000s\20693\preliminary\20693 CWA2.1 ELEVATIONS.dwg 5/21/2020 11:39 AM SKATTNER

02 **SITE ELEVATION**
SCALE: 1:100

03 **SITE ELEVATION**
SCALE: 1:100

04 **SITE ELEVATION**
SCALE: 1:100

05 **SITE ELEVATION**
SCALE: 1:100

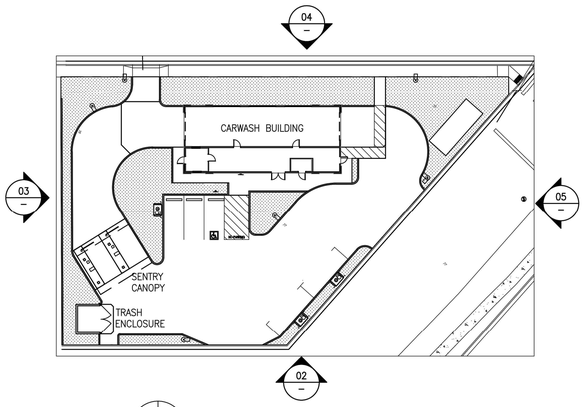

01 **REFERENCE SITE PLAN**
SCALE: 1/16"=1'-0"

No.	Date	By	Ckd.	Appr.	Revision

Title: CARWASH & AUTO SENTRY ELEVATIONS
BROWN BEAR CAR WASH
55 NW GILMAN BLVD.
ISSAQUAH, WA

For: CAR WASH ENTERPRISES, INC.
3977 LEARY WAY NW
SEATTLE, WASHINGTON 98107

Scale:
Horizontal 3/16"=1'-0"
Vertical –

Designed —
Drawn —
Checked —
Approved —
Date 05/21/20

Barghausen Consulting Engineers, Inc.
18215 72nd Avenue South
Kent, WA 98032
425.251.6222
barghausen.com

Job Number 20693

Sheet EX-1 of

\\172.16.2.80\Projects\20000s\20693\preliminary\20693 SITE VIEW ELEVATIONS.dwg 5/21/2020 2:48 PM SKATTNER