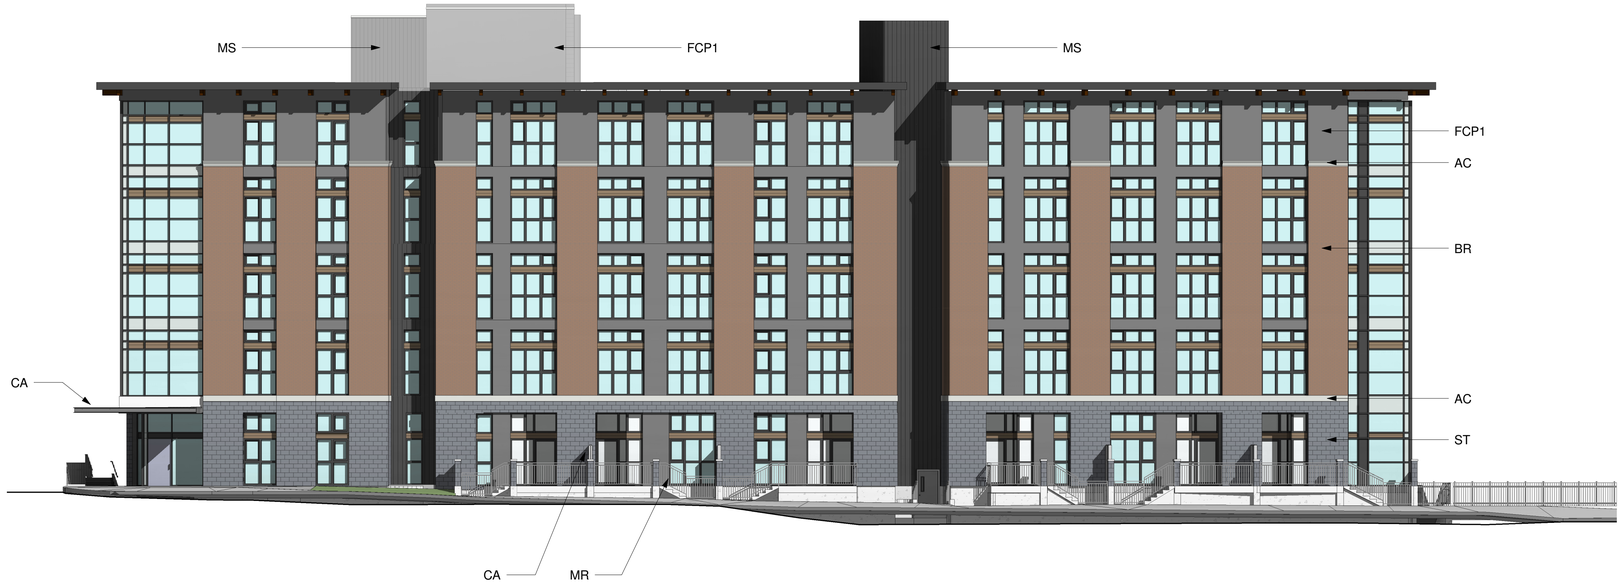

1 Colored Southwest Elevation

SCALE: 3/32" = 1'-0"

2 Colored North Elevation

SCALE: 3/32" = 1'-0"

BR

Brick

ST

Store Veneer

MS

Metal Vertical Siding

FCP 1

Fiber Cement Panel

AC

Architectural Concrete

CA

Canopy

MR

Metal Railing

EXTERIOR MATERIAL LEGEND

BRICK	BR
STONE VENEER	SV
METAL SIDING	MS
ARCHITECTURAL CONCRETE	AC
STOREFRONT WINDOWS	SW
VINYL WINDOWS	VW
GLASS DOOR	GD
METAL BALCONY	MB
METAL RAILING	MR
CANOPY	CA

d/Arch Llc
2412 Westlake Ave. N, Ste 3
Seattle, WA 98109
p/ 206.547.1761 f/
206.547.1762
www.dArchLlc.com

© 2019 d/Arch Llc

REGISTERED ARCHITECT 3653 MATT L. DRISCOLL STATE OF WASHINGTON

DATE: COMMENT:

DATE: COMMENT:
05.19.2020 Pre-App Submittal
09.18.2020 SDP Submittal

ELEVATIONS & MATERIALS 2300 Newport Way

2300 Newport Way, NW, Issaquah
Issaquah, WA

BY: MD/RB/SL
d/Arch Llc #:1916
Seattle, WA

DR003