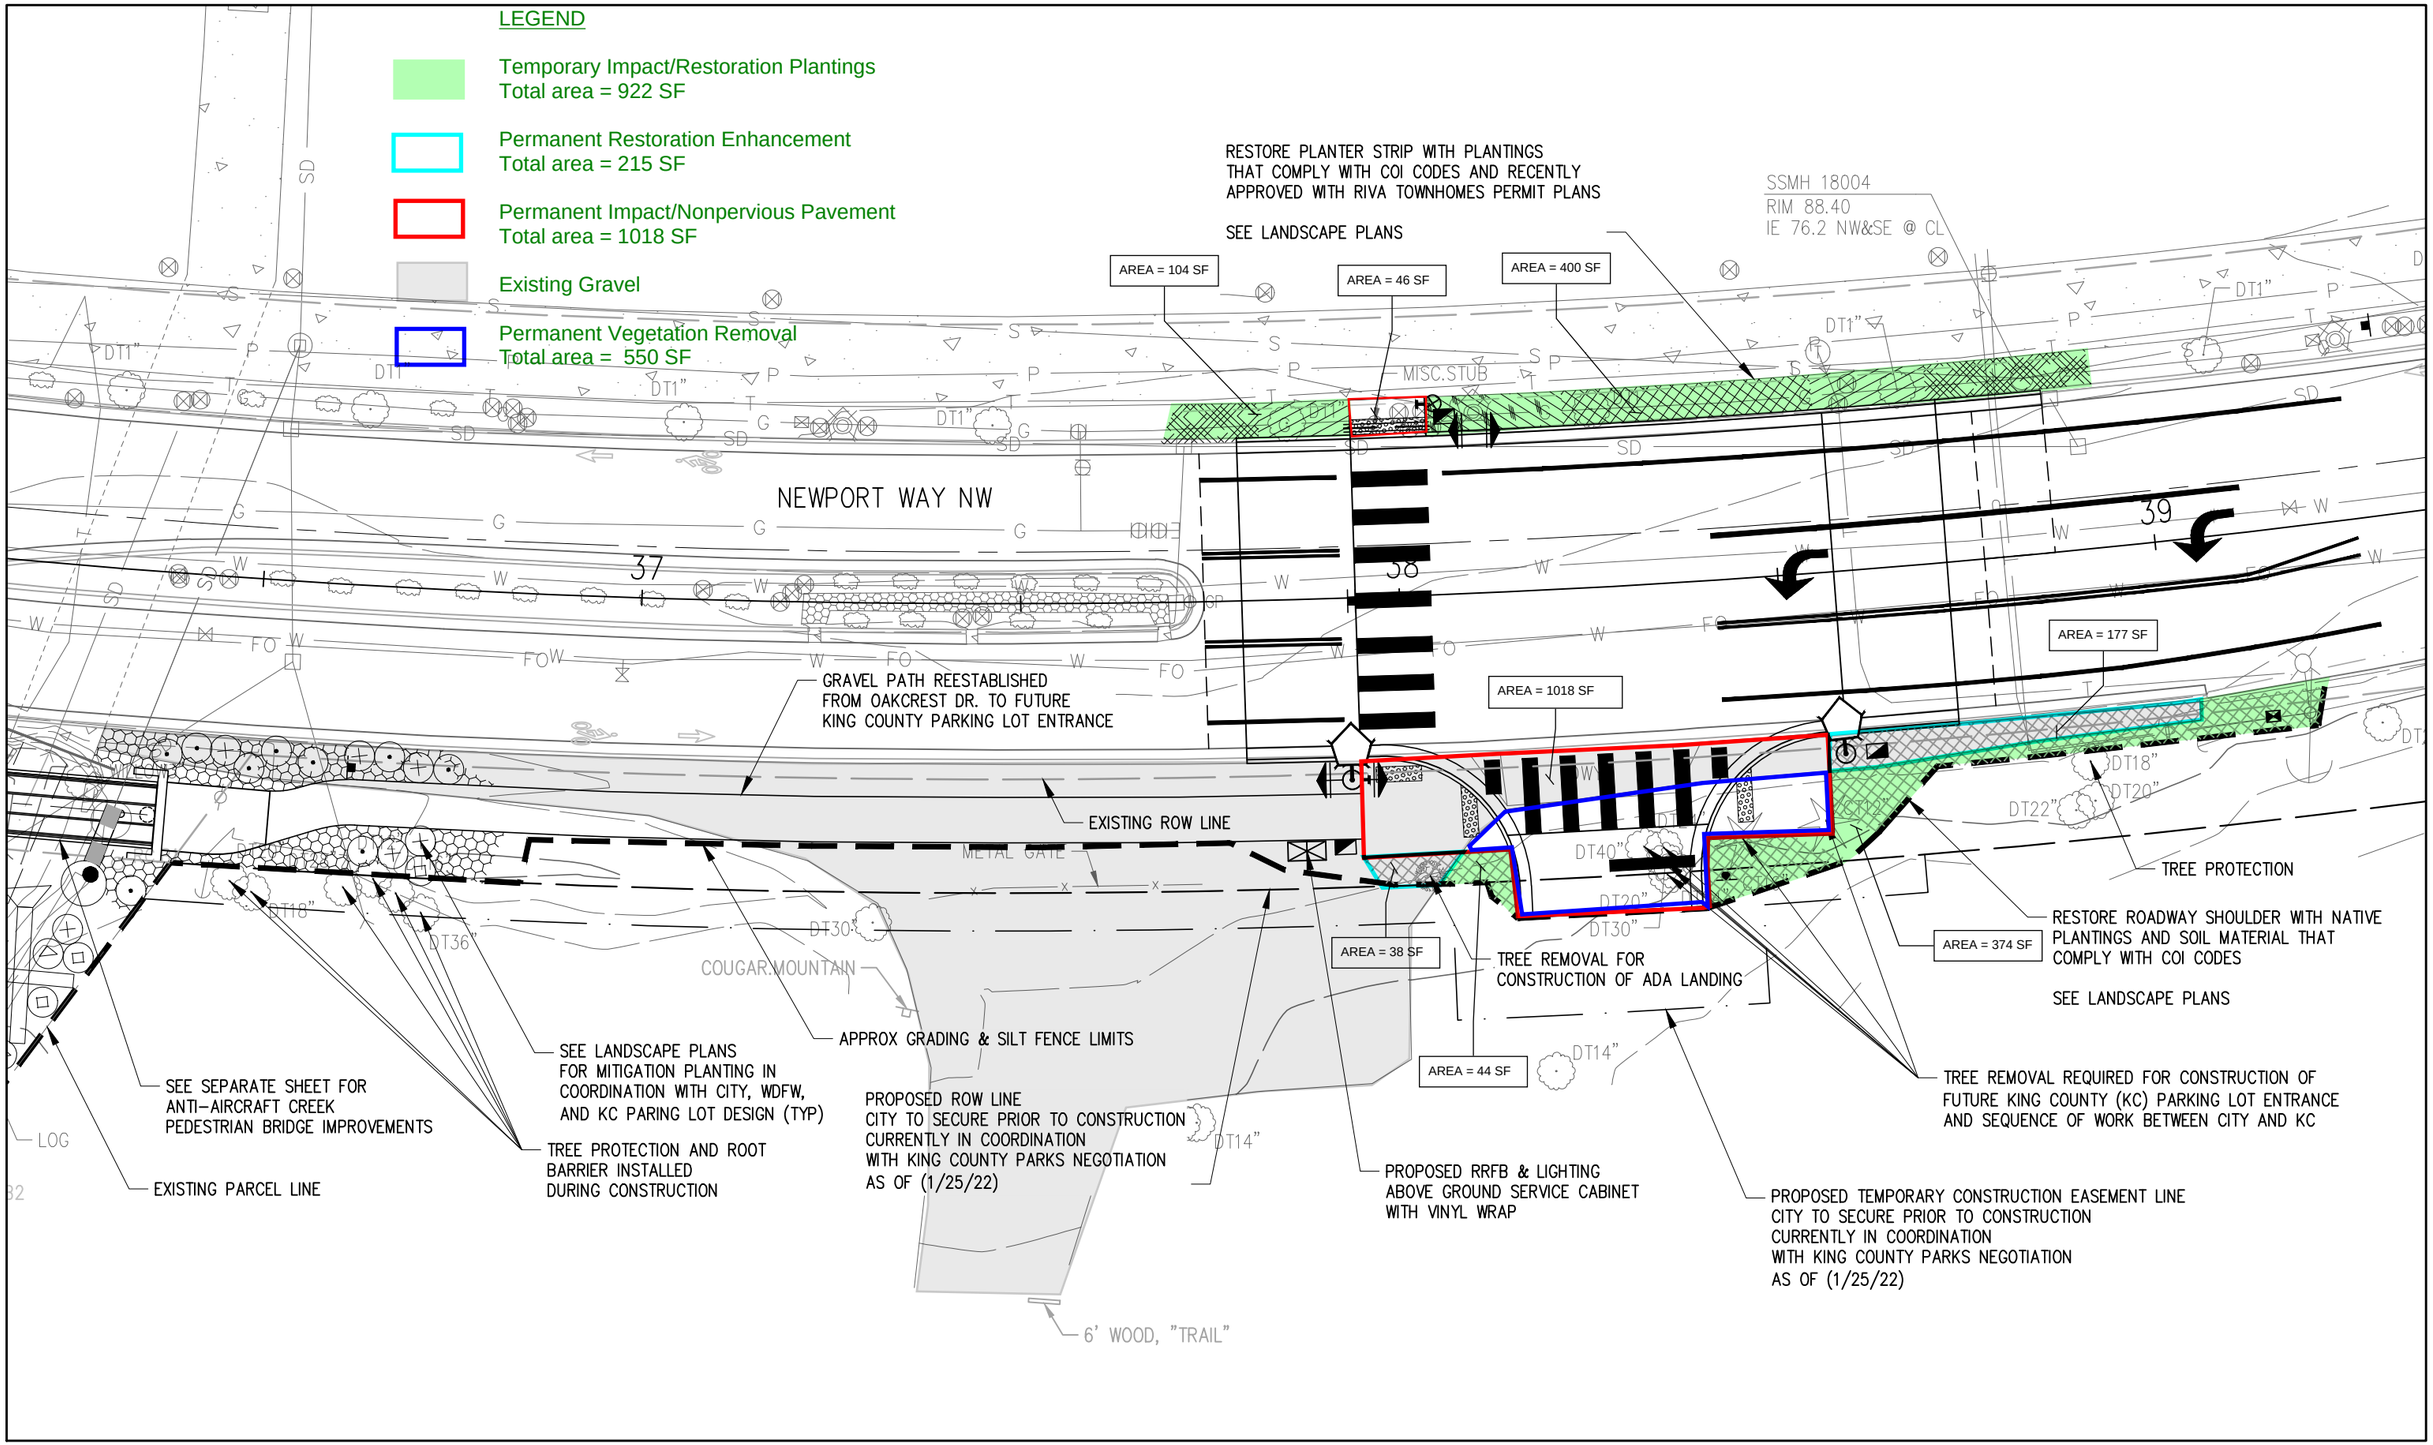

RAISED INTERSECTION IMPROVEMENTS

NEWPORT WAY NW - PERMIT SUBMITTAL

0 10 20 40 60
SCALE IN FEET

KPG
Interdisciplinary Design
SEATTLE
3131 Elliott Ave
Suite 400 WA 98121
(206) 286 1640
Tacoma
Wenatchee
Bellevue
www.kpg.com

PREPARED BY KPG INC. – 01-25-22