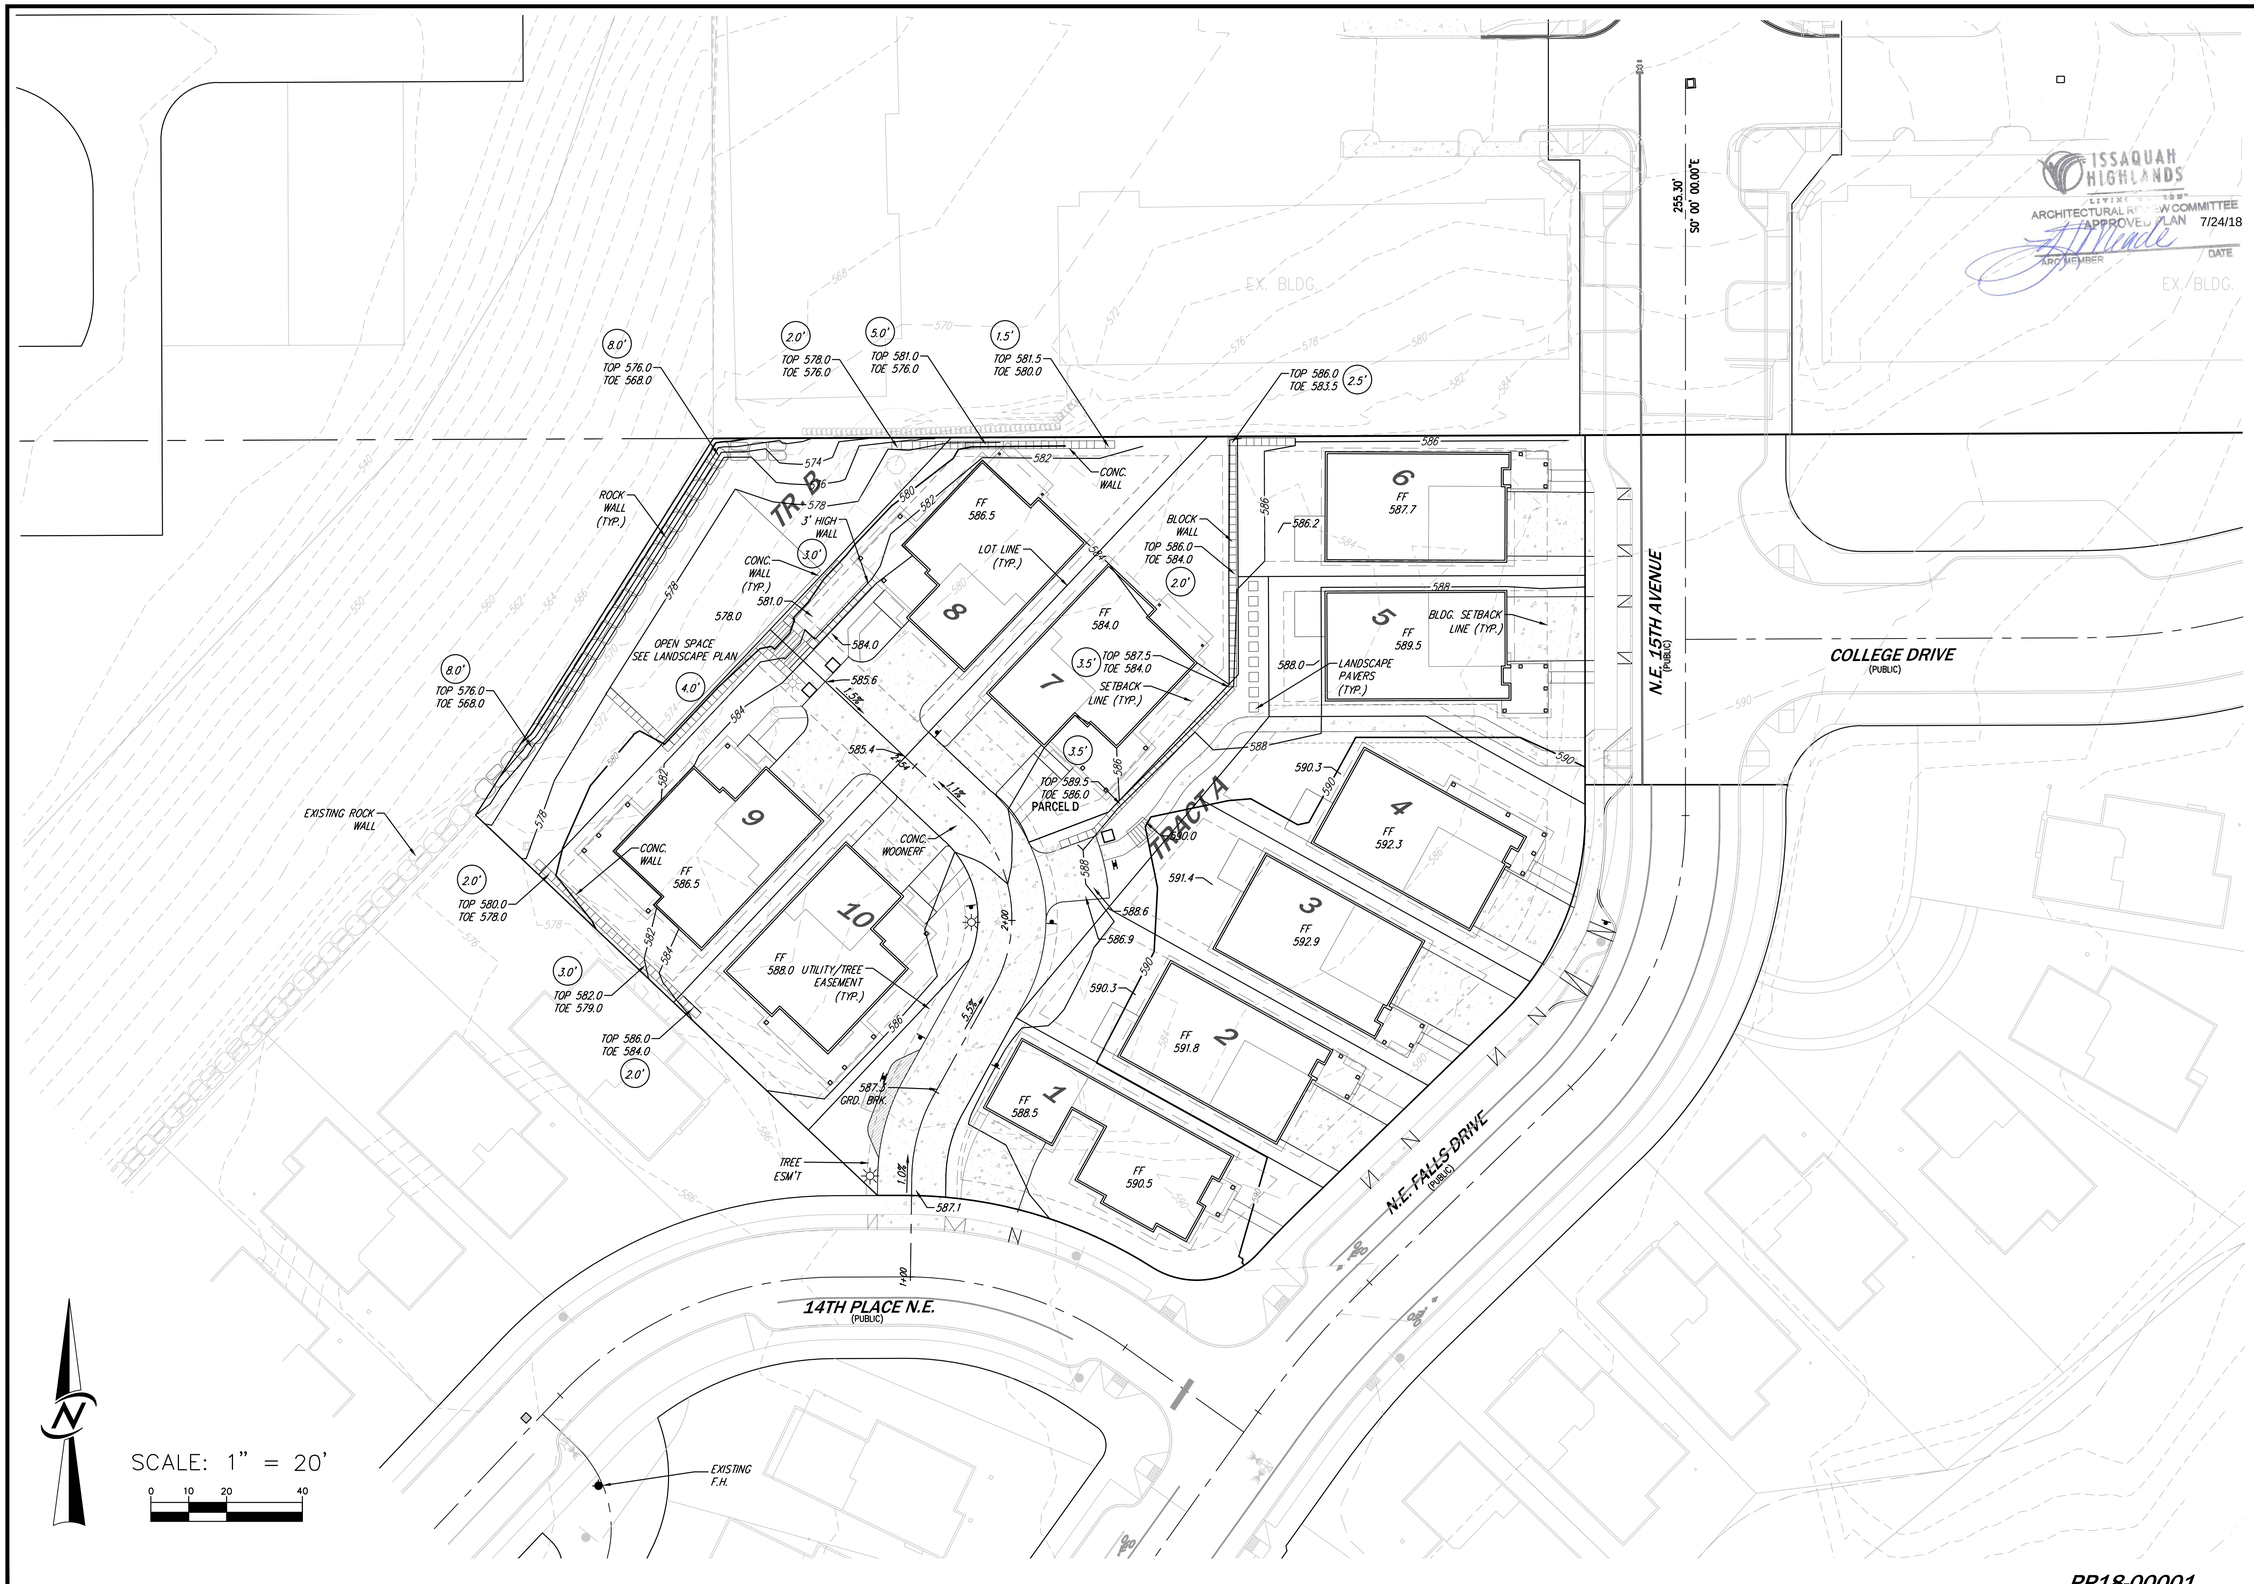

PP18-00001

NO.	DATE	REVISION	BY	CK
1	7/06/2018	REVISED PER FIRST REVIEW COMMENTS		

7-06-2018

CORE DESIGN
14711 NE 29th Place Suite 101
Bellevue, Washington 98007
425.885.7877 Fax 425.885.7963
ENGINEERING · PLANNING · SURVEYING

SCALE:
DESIGNED
DRAWN
CHECKED
DATE
VERIFY SCALE BAR IS ONE INCH ON ORIGINAL DRAWING 0" 1"

PRELIMINARY GRADING PLAN
PARCEL D

POLYGON WLH, L.L.C.
11624 SE 5TH STREET
BELLEVUE, WASHINGTON 98005

PROJECT NUMBER
17136

DRAWING
P5.0

SHEET 5 OF 9