N

GRAPHIC SCALE

0 40 80 160

1" = 80 FEET

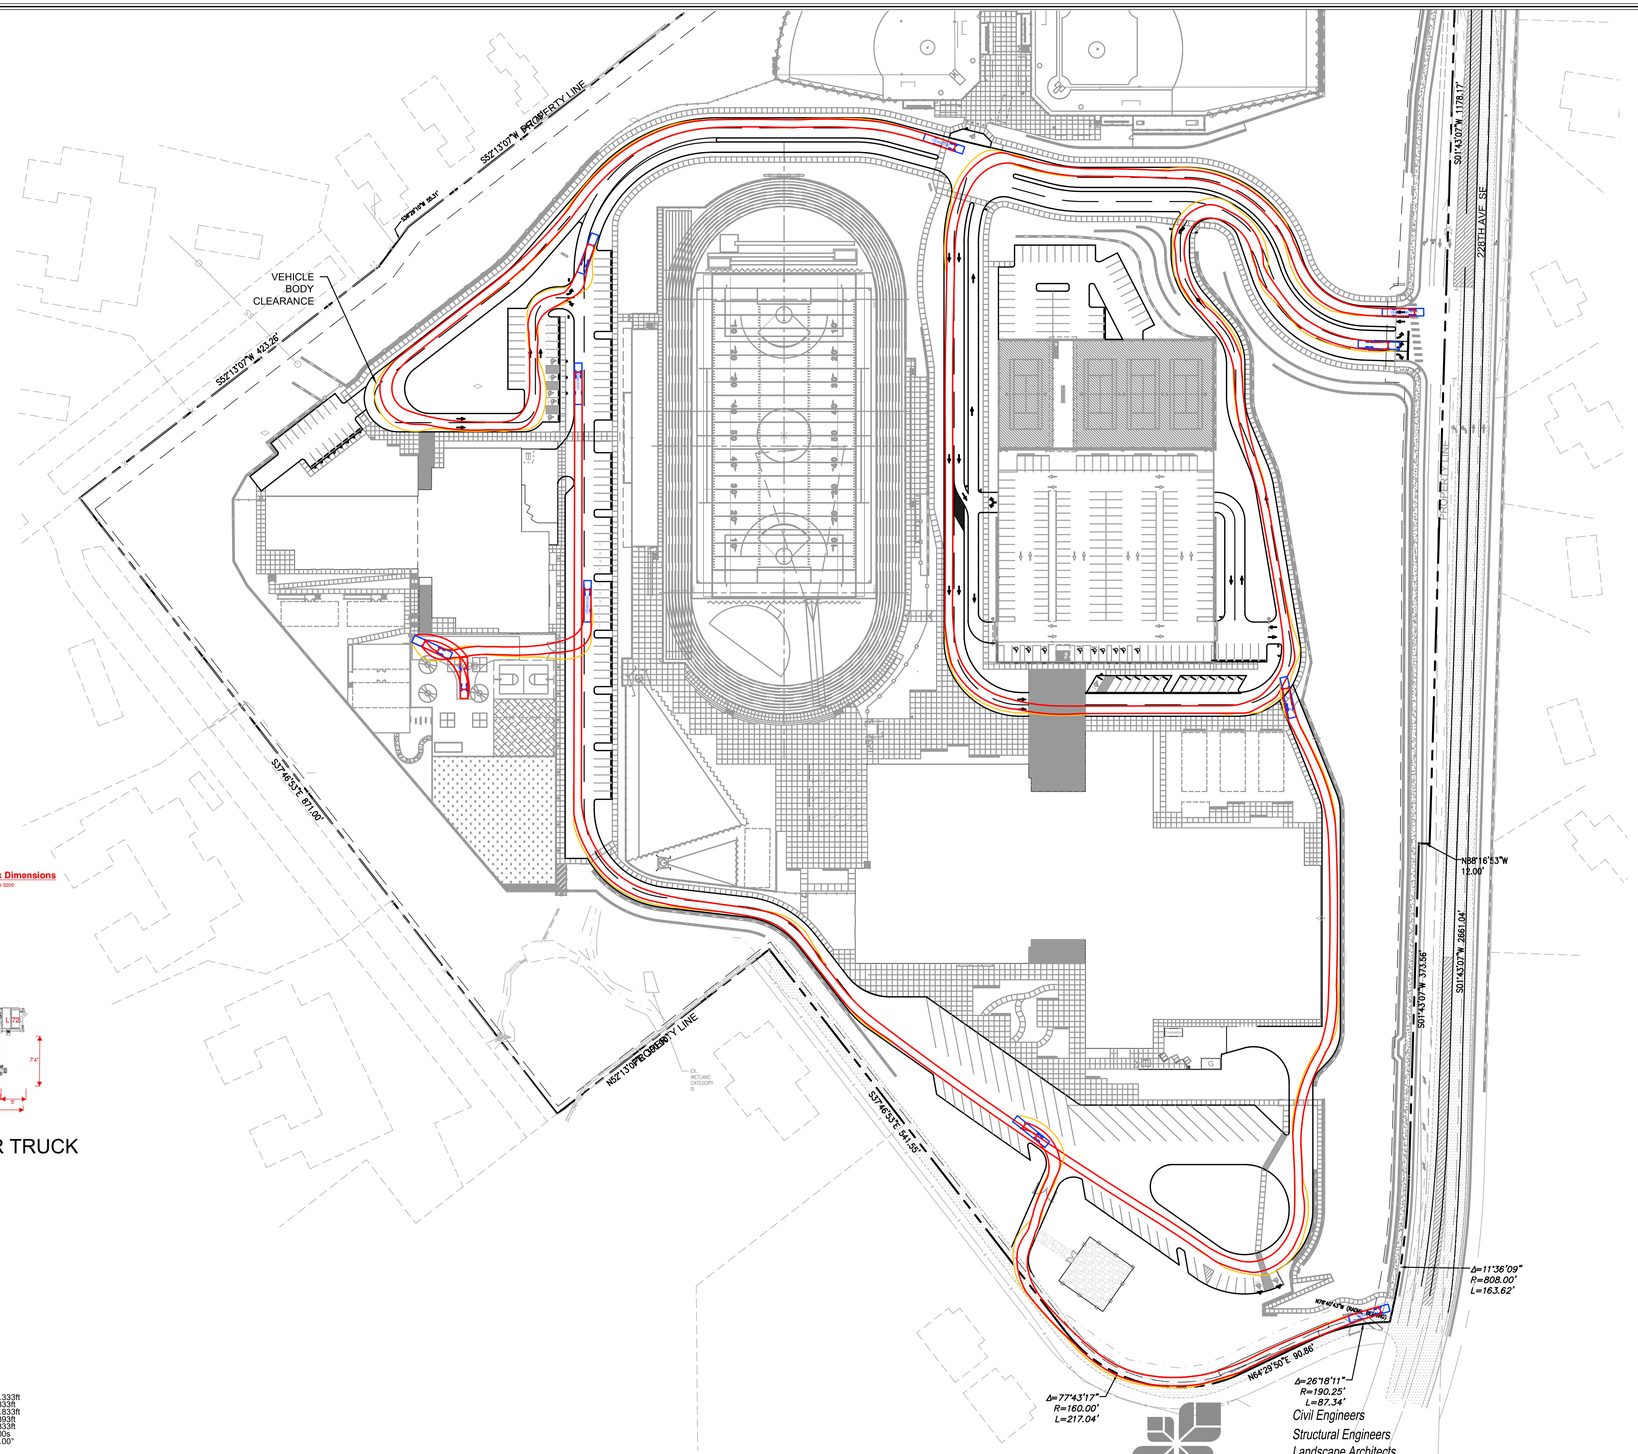

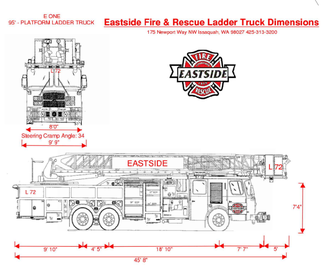

EAST SIDE RESCUE LADDER TRUCK

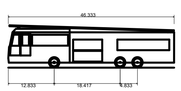

E-ONE Emergency One Ocala FL	
Overall Length	46.333ft
Overall Width	8.333ft
Overall Body Height	11.833ft
Min Body Ground Clearance	1.393ft
Track Width	8.333ft
Lock-to-lock time	6.00s
Max Wheel Angle	45.00°

VEHICLE USED FOR ANALYIS

AHBL

TACOMA · SEATTLE

2215 North 30th Street, Suite 300, Tacoma, WA 98403 253.383.2422 TEL

316 Occidental Avenue South, Suite 320, Seattle, WA 98104 206.267.2425 TEL

Civil Engineers
Structural Engineers
Landscape Architects
Community Planners
Land Surveyors
Neighbors

IHS
FIRE TRUCK TURNING MOVEMENTS

TURNING MOVEMENTS
2180412.10

EX-1